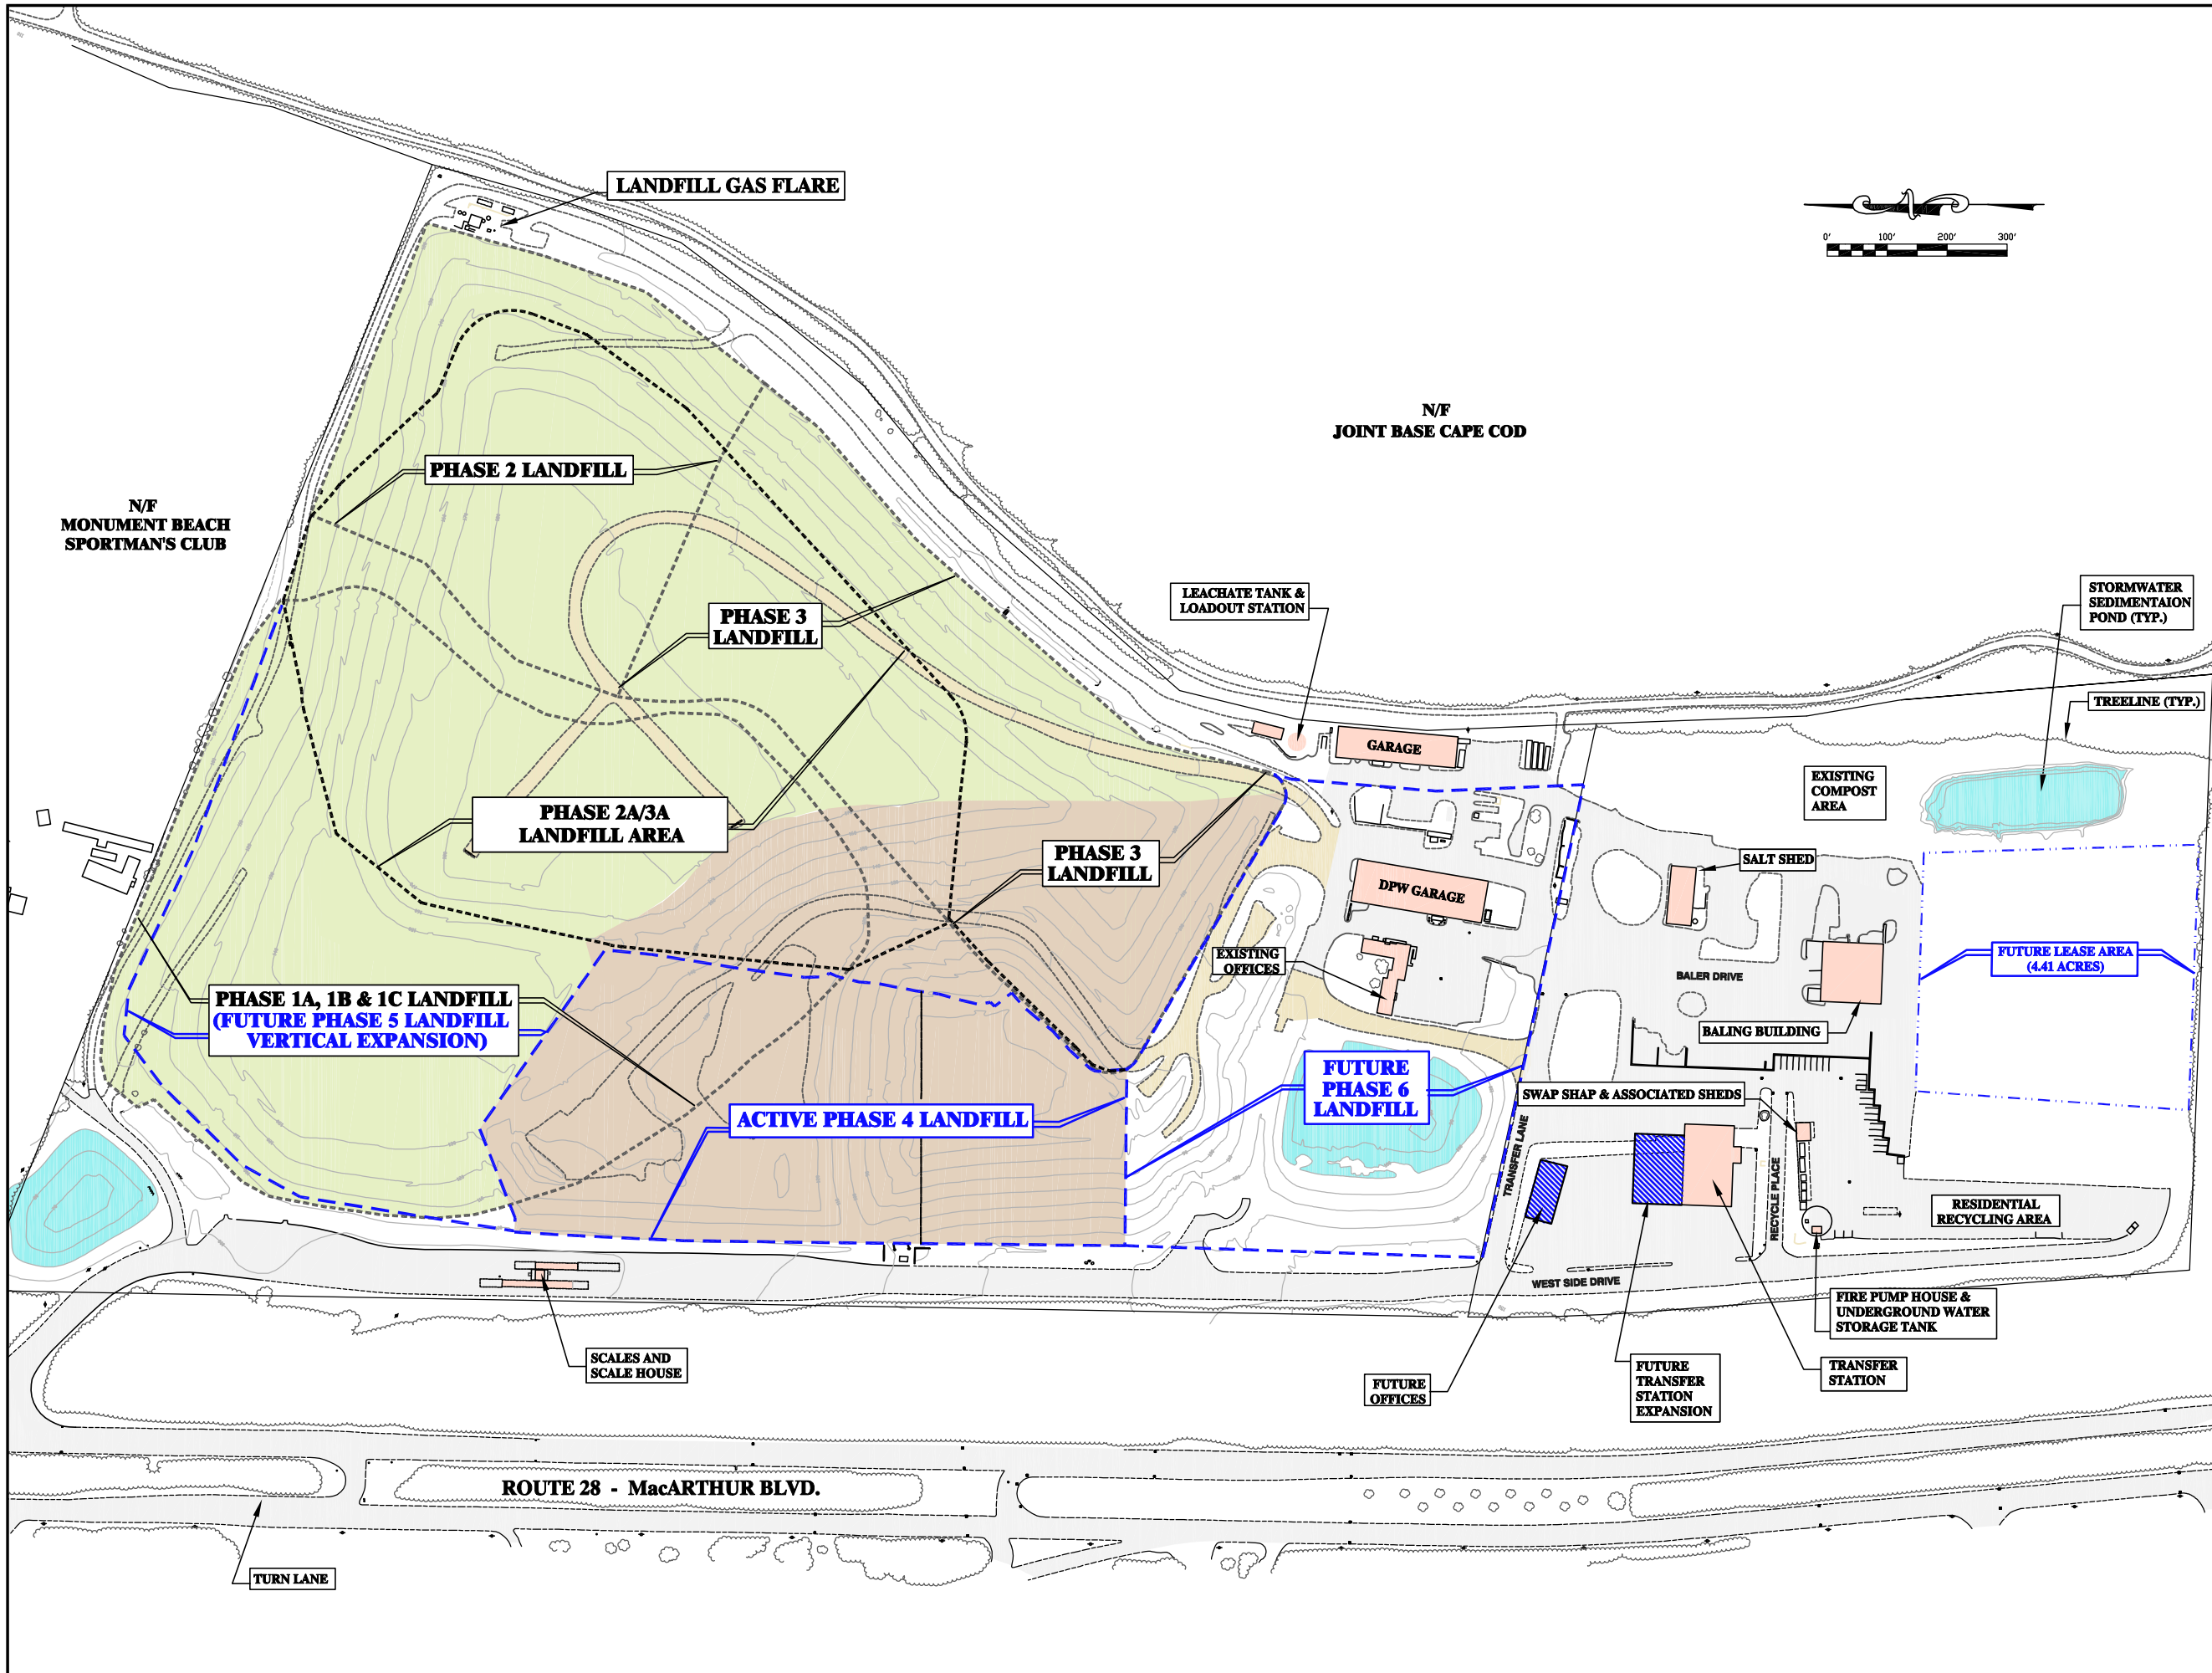

No.	Date	Revision Description	Chkd. by	Appvd. by

scale: AS SHOWN
date: JAN. 8, 2014
drawn: JAC
checked: ARQ
approved: ARQ
sheet ___ of ___
drawing number: ___

project: BOURNE INTEGRATED SOLID WASTE MANAGEMENT FACILITY

client: BOURNE DEPARTMENT OF INTEGRATED SOLID WASTE MANAGEMENT

drawing title: SITE LAYOUT PLAN

SITEC ENVIRONMENTAL
Resources and Solid Waste Consultants

SITEC Environmental, Inc.
769 Plain Street, Unit C
Marshfield, MA 02050
(781) 319-0100
FAX (781) 834-9783

Acad No.

File No.