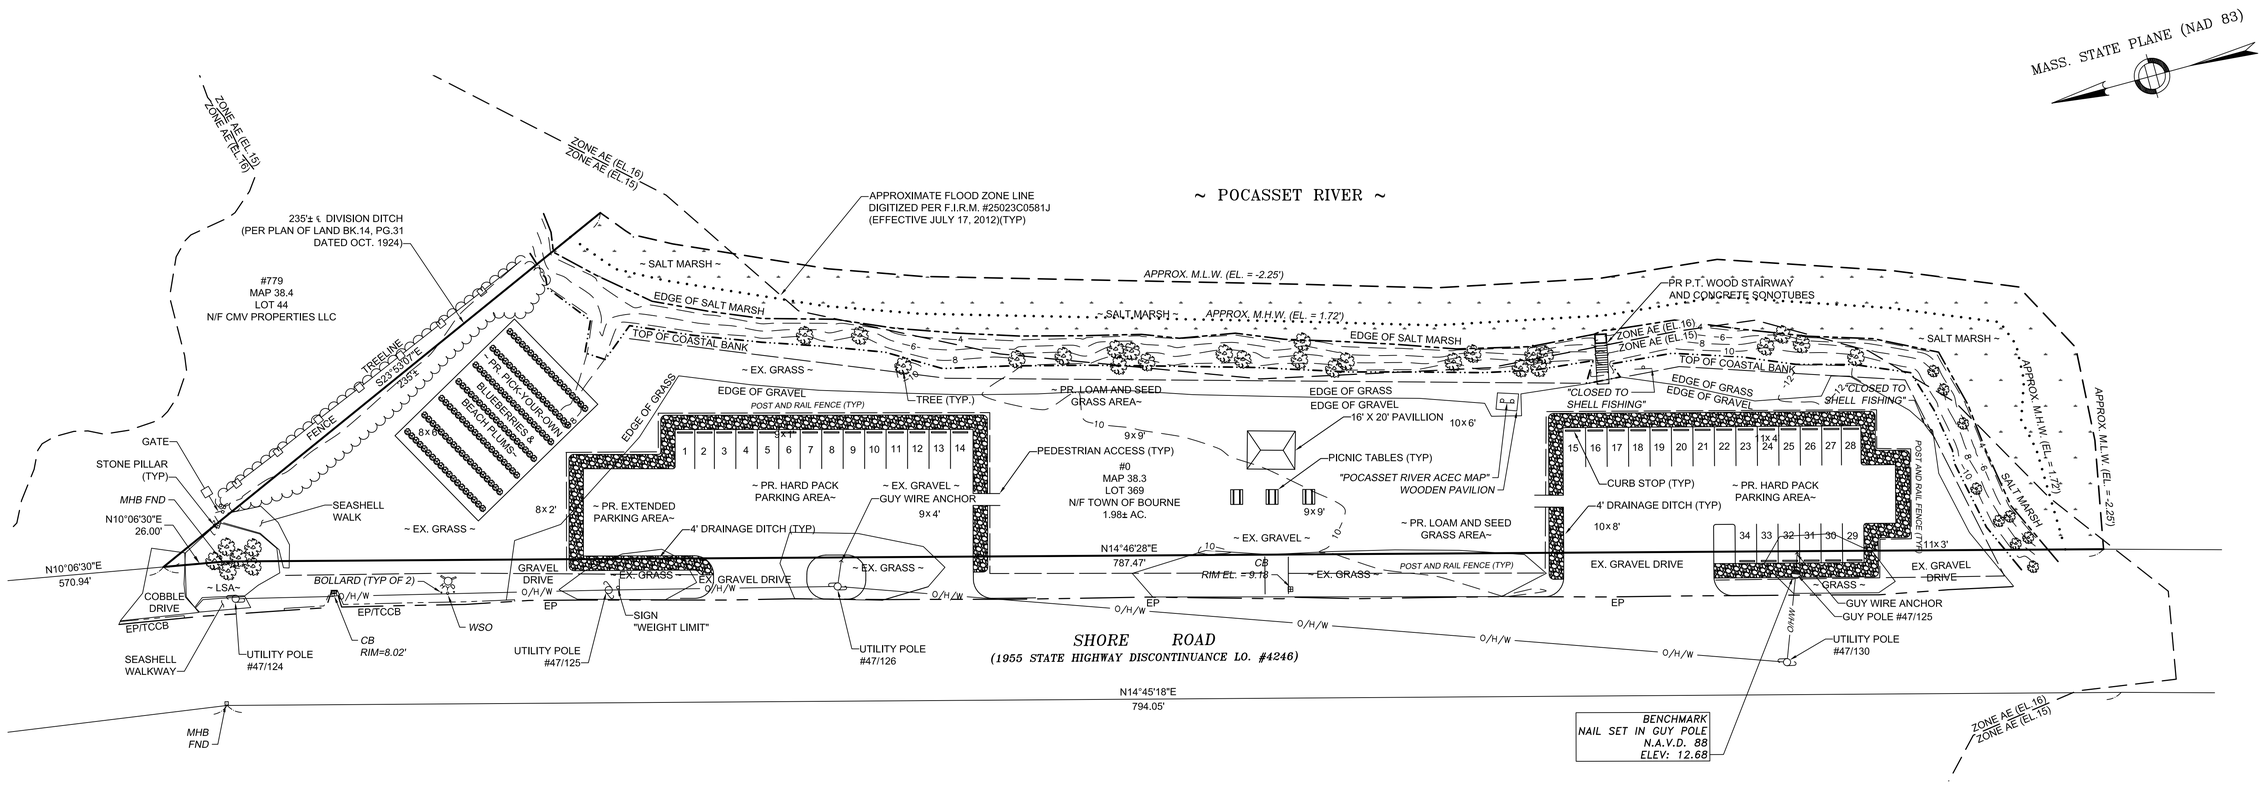


LEGEND

N/F	- NOW OR FORMERLY
ELEV.	- ELEVATION
Ⓓ	- DRAIN MANHOLE
Ⓢ	- SEWER MANHOLE
Ⓜ	- MANHOLE
⊞	- CATCH BASIN
⊹	- TRAFFIC SIGNAL
WSO	- WATER SERVICE
GS	- GAS SERVICE
SS	- SEWER SERVICE
WV	- WATER GATE
GV	- GAS VALVE
SV	- SEWER VALVE
RCP	- REINFORCED CONCRETE PIPE
FE	- FLARED END
LSA	- LANDSCAPED AREA
TCB	- TOP CURB BITUMINOUS
GC	- TOP CURB GRANITE
TCCB	- TOP CAPE COD BERM
GWA	- GUY WIRE ANCHOR
EP	- EDGE PAVEMENT
	- WOOD FENCE
	- CHAIN LINK FENCE
BIT CONC	- BITUMINOUS CONCRETE

GP	- GUARD POST
S	- SEWER LINE
T	- TELEPHONE LINE
D	- DRAIN LINE
G	- GAS LINE
W	- WATER LINE
OHW	- OVERHEAD WIRE
R APPROXIMATE	- SIDELINE
⊡	- HIGHWAY BOUND
△	- TRAVERSE POINT
DYLL	- DOUBLE YELLOW LANE LINE
SWEL	- SOLID WHITE EDGE LINE
BWLL	- BROKEN WHITE LANE LINE
SWLL	- SOLID WHITE LANE LINE
DYCL	- DOUBLE YELLOW CENTER LINE
	- RIP RAP
	- TREE OR HEDGE LINE
R	- RECORD
NF	- NOT FOUND
N/A	- NOT AVAILABLE / NOT ACCESSIBLE
UP#	- UTILITY POLE
	- STONE WALL
SIGN OR SIGN	- SIGN

NOTES:

1. THE HORIZONTAL DATUM SHOWN HEREON IS NAD83 AS TAKEN FROM A GPS SURVEY. COORDINATES BASED UPON MASSACHUSETTS STATE PLANE COORDINATE SYSTEM.
2. ELEVATIONS BASED UPON N.A.V.D. 88 DATUM.
3. ALL UTILITIES SHOWN ON PLAN ARE APPROXIMATE ONLY. UTILITIES ARE BASED ON DIGSAFE MARKINGS AND AVAILABLE RECORD PLANS.
4. M.H.W. AND M.L.W. LOCATION LINES ARE APPROXIMATE, BASED ON PLAN BK 14, PG 31.
5. A FIELD SURVEY WAS PERFORMED BY JC ENGINEERING ON DECEMBER 13, 2019.
6. MUNICIPAL UTILITY COMPANIES:

DRAIN, WATER,	TOWN OF BOURNE
TELEPHONE AND CABLE	COMCAST/VERIZON
ELECTRIC	EVERSOURCE

0 30 60 120

SCALE: 1" = 30'

PREPARED BY:
TOWN OF BOURNE
ENGINEERING DEPARTMENT
24 PERRY AVE, BOURNE, MA
TLYDON@TOWNOFBOURNE.COM

SCALE: 1" = 30'

SHEET 1 OF 1

PROPOSED CONDITIONS
AT
SHORE ROAD
BOURNE, MA

DREDGE REMEDIATION OPERATIONS

TOB: 00001

JANUARY 24, 2019