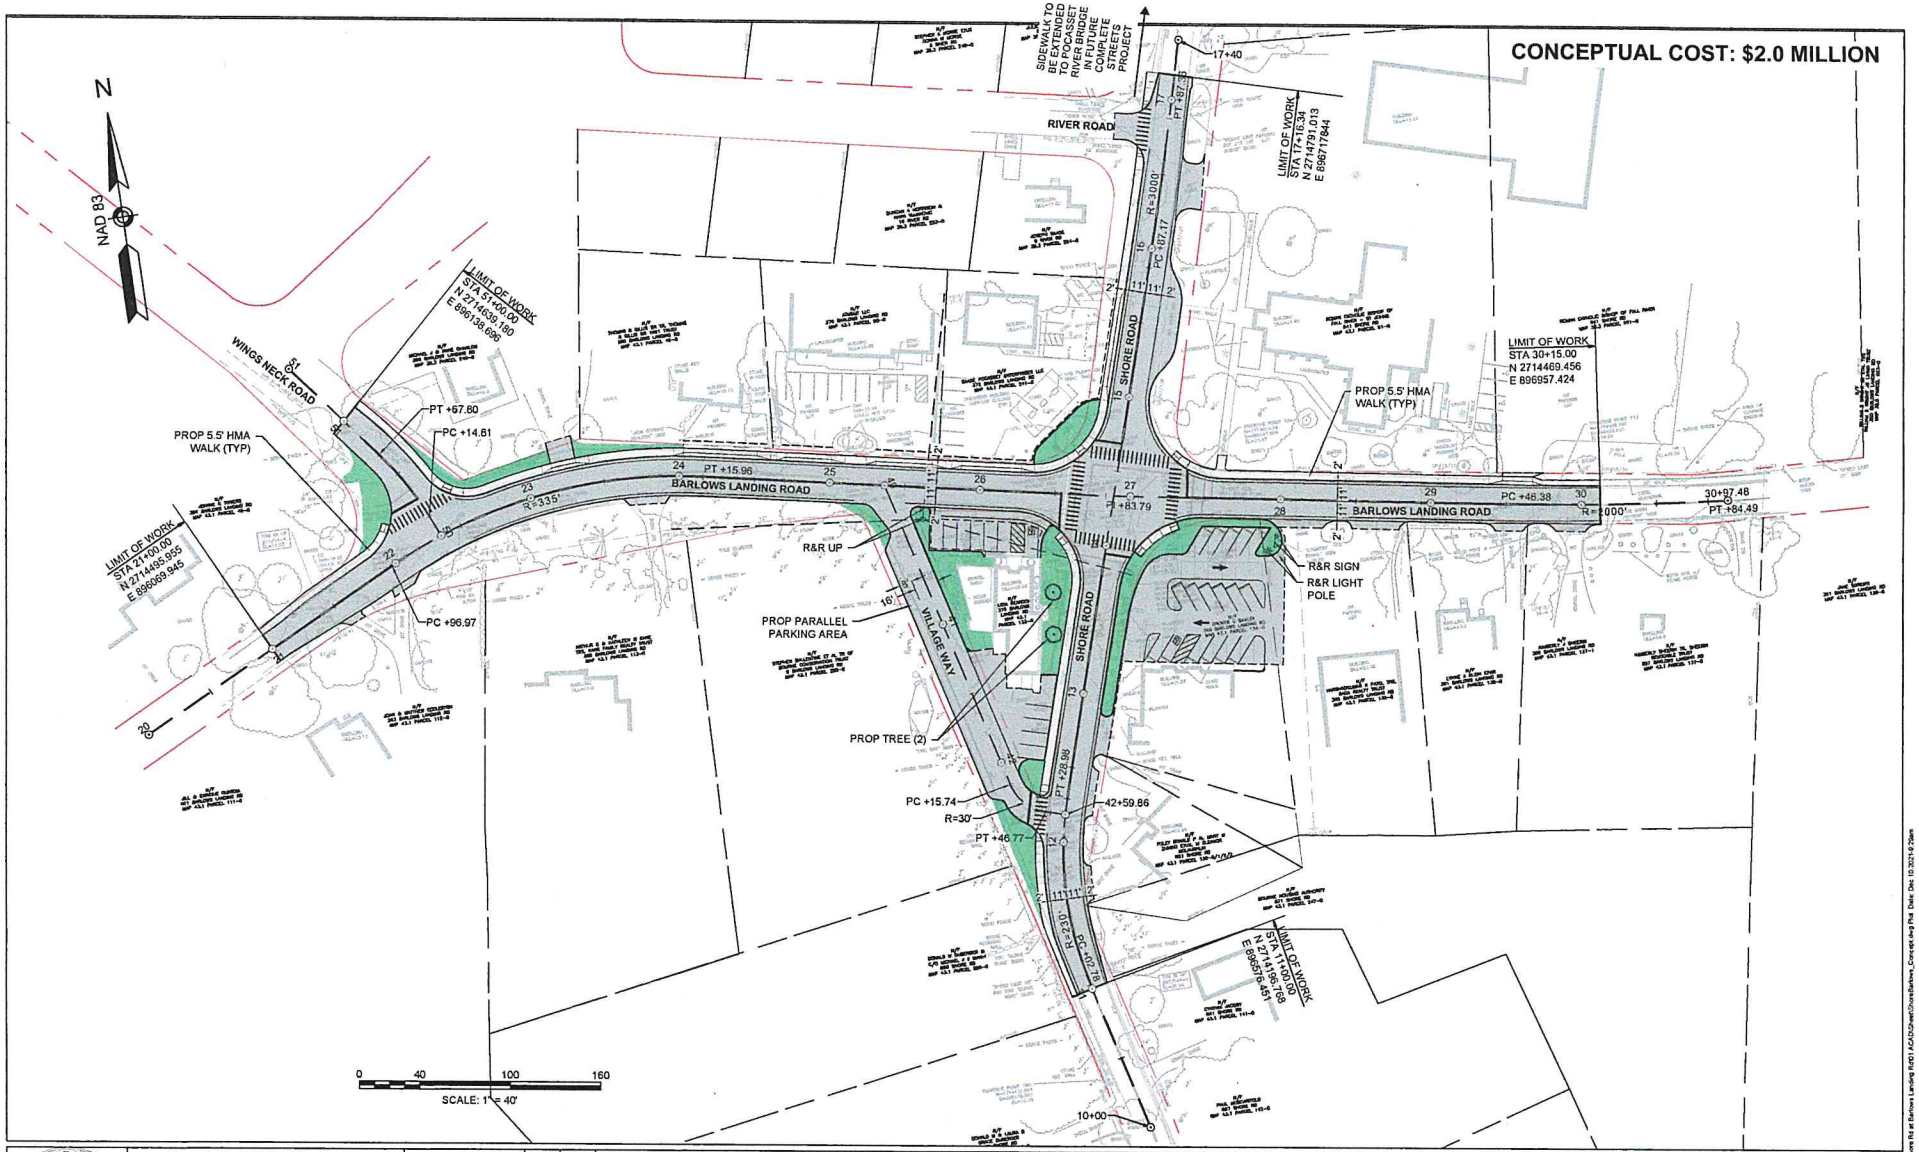

TOWN OF BOURNE
INCORPORATED APRIL 2, 1884

ENVIRONMENTAL PARTNERS
— An Apex Company —

MARK	DATE	DESCRIPTION

Scale	AS NOTED
Date	DEC 2021
Job No.	367-2103
Designed by	RPH
Drawn by	RPH
Checked by	MES
Approved by	JDF

THIS LINE IS ONE INCH LONG WHEN PLOTTED AT FULL SCALE ON A 22" X 34" DRAWING

TRANSPORTATION IMPROVEMENT PROJECT
SHORE ROAD AT BARLOWS LANDING ROAD
BOURNE, MA

CONCEPT PLAN

Sheet No.
1

Drawing file: I:\Bourne 367\367-2103 - Shore Rd at Barlows Landing Rd\01 ACAD\Sheet\Cover\Barlows_Concept.dwg Plot Date: Dec 10 2021 9:29am