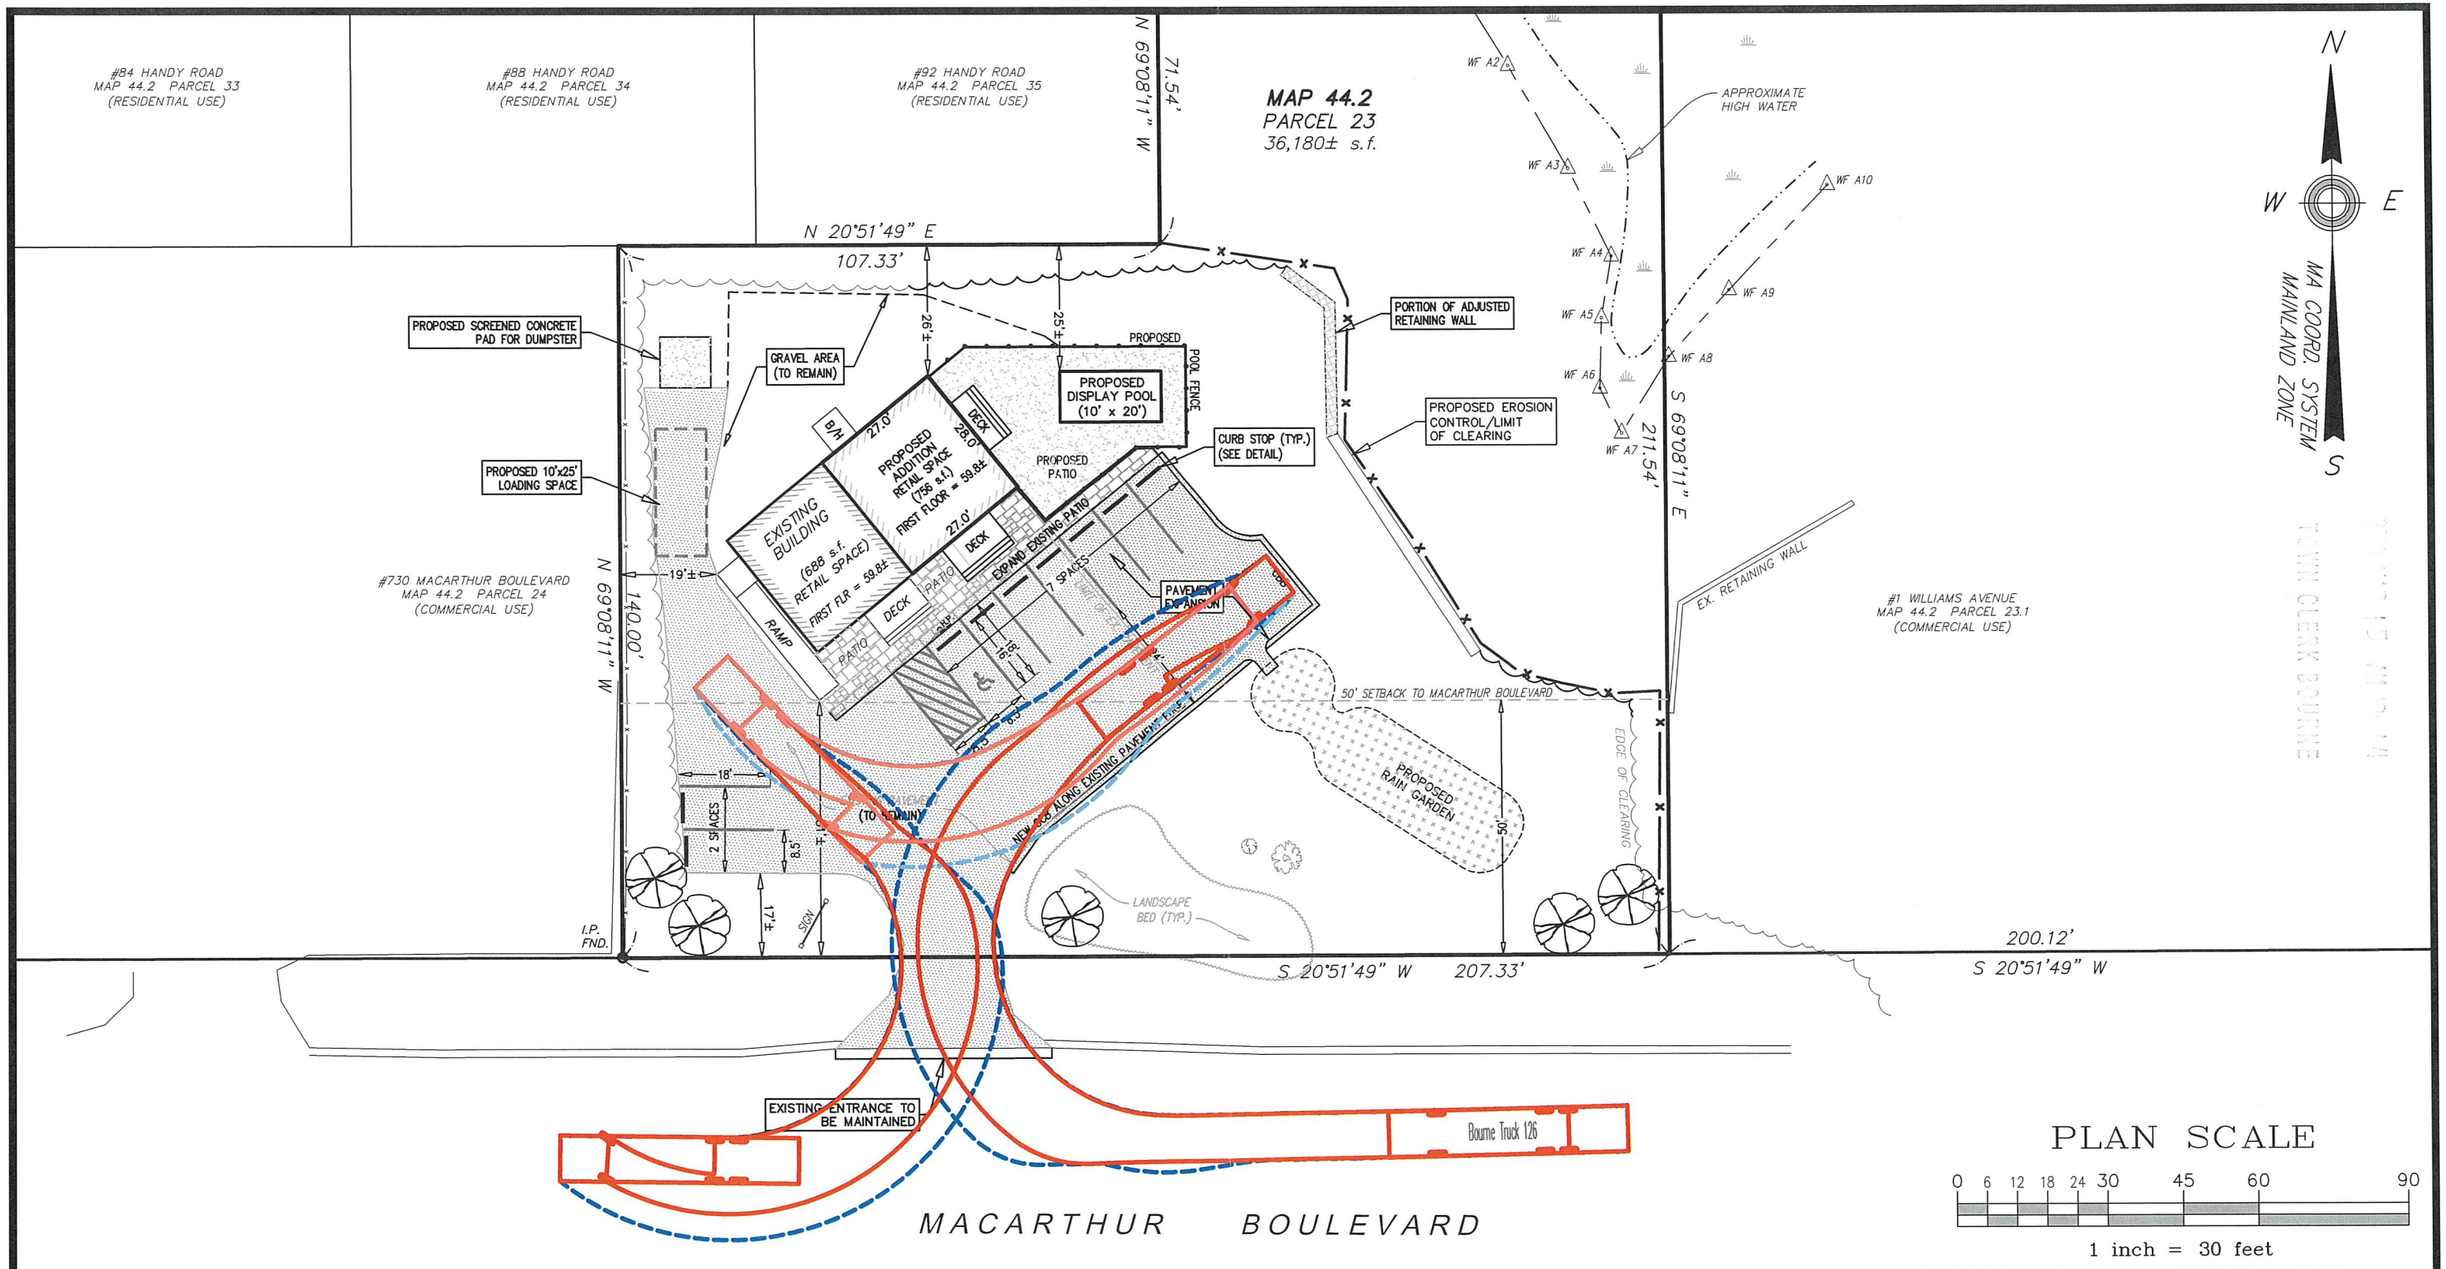

RECEIVED
TOWN CLERK BOURNE

BRACKEN ENGINEERING, INC.
49 HERRING POND ROAD
BUZZARDS BAY, MA 02532
(tel) 508.833.0070
(fax) 508.833.2282
19 OLD SOUTH ROAD
NANTUCKET, MA 02554
(tel) 508.325.0044
www.brackeneng.com

VEHICLE TURNING ANALYSIS
IN BOURNE, MASSACHUSETTS

Prepared for:

GULF COAST REALTY, LLC
#724 MACARTHUR BOULEVARD
MAP 44.2 PARCEL 23

LEGEND
- WHEELBASE PATH
- LIMIT OF VEHICLE OVERHANG
- VEHICLE NAME — VEHICLE

Date:	Drawn:	Checked:	Sheet:
FEBRUARY 12, 2021	RED/BEI	ZLB/AMG	1 of 1

TOWN OF BOURNE TRUCK 126

WHEELBASE	: 21'–3"
LENGTH	: 47'–2¾"
WIDTH	: 9'–0"
FRONT OVERHANG	: 7'–8"
REAR OVERHANG	: 16'–7¼"
STEERING ANGLE	: 30.0°

S:\Autocad Drawings\Bourne\MacArthur Boulevard\724 MacArthur Blvd\724 MacArthur Blvd – Vehicle Turning Exhibit.dwg