NAONT OF COPY AL
NAONT OF COPY AL
NAONT OF COPY AL
NAONT OF COPY AL

RECEIVED & RECORDED
JAN 6 3 33 PM '75
REGISTRY OF DEEDS
BARNSTABLE COUNTY
REGISTRY OF DEEDS

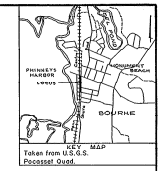

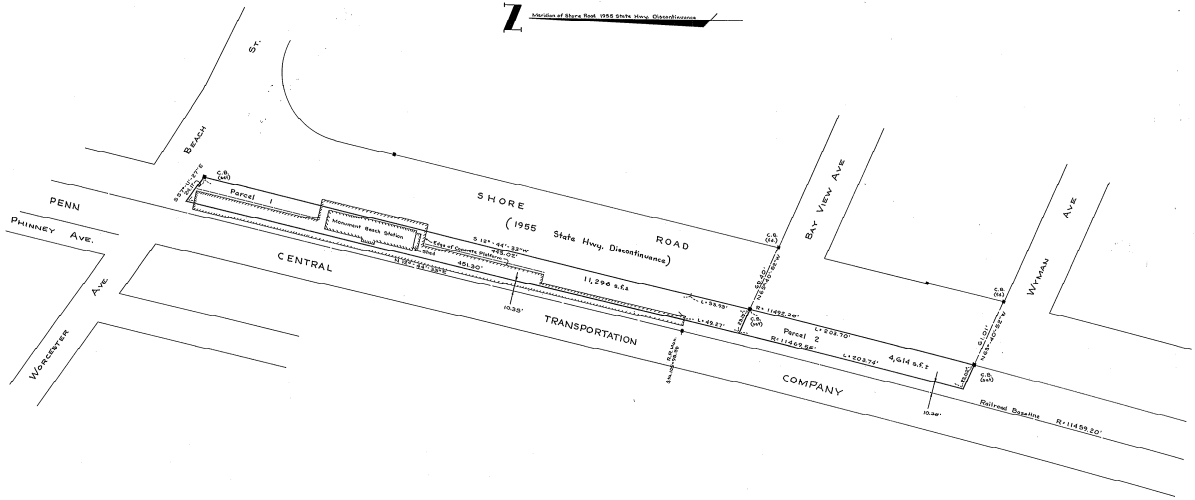

291-25

PROVIDED BY PLANNING DEPARTMENT

TOWN OF BOURNE PLANNING BOARD
Approval under the Subdivision Control Law not required.

Donald E. Ellis
Donald E. Ellis
February 28, 1974
Donald E. Ellis October 24, 1974
Date July 12, 1973

Approved by the Town of Bourne Board of Appeals

Date

COMMONWEALTH OF MASSACHUSETTS
ROBERT A. BRAMAN
REGISTERED LAND SURVEYOR
No. 23

Robert A. Braman

PLAN OF LAND
TO BE CONVEYED TO

RUTH JENSEN
CHESTER TWARDZICKI
d/b/a THE MERCHANDISERS
SHORE ROAD
MONUMENT BEACH
BOURNE, MASS.

SCALE 1" = 40'
JUNE 22, 1973
DRAWN BY
W.O. 73-234 F
X-146
FAL. F-4

WALTER E. ROWLEY & ASSOCIATES, INC.
CIVIL ENGINEERS & SURVEYORS
WEST WAREHAM & FALMOUTH, MASS.

Revised: March 15, 1974